SAMPLE SITE PLAN

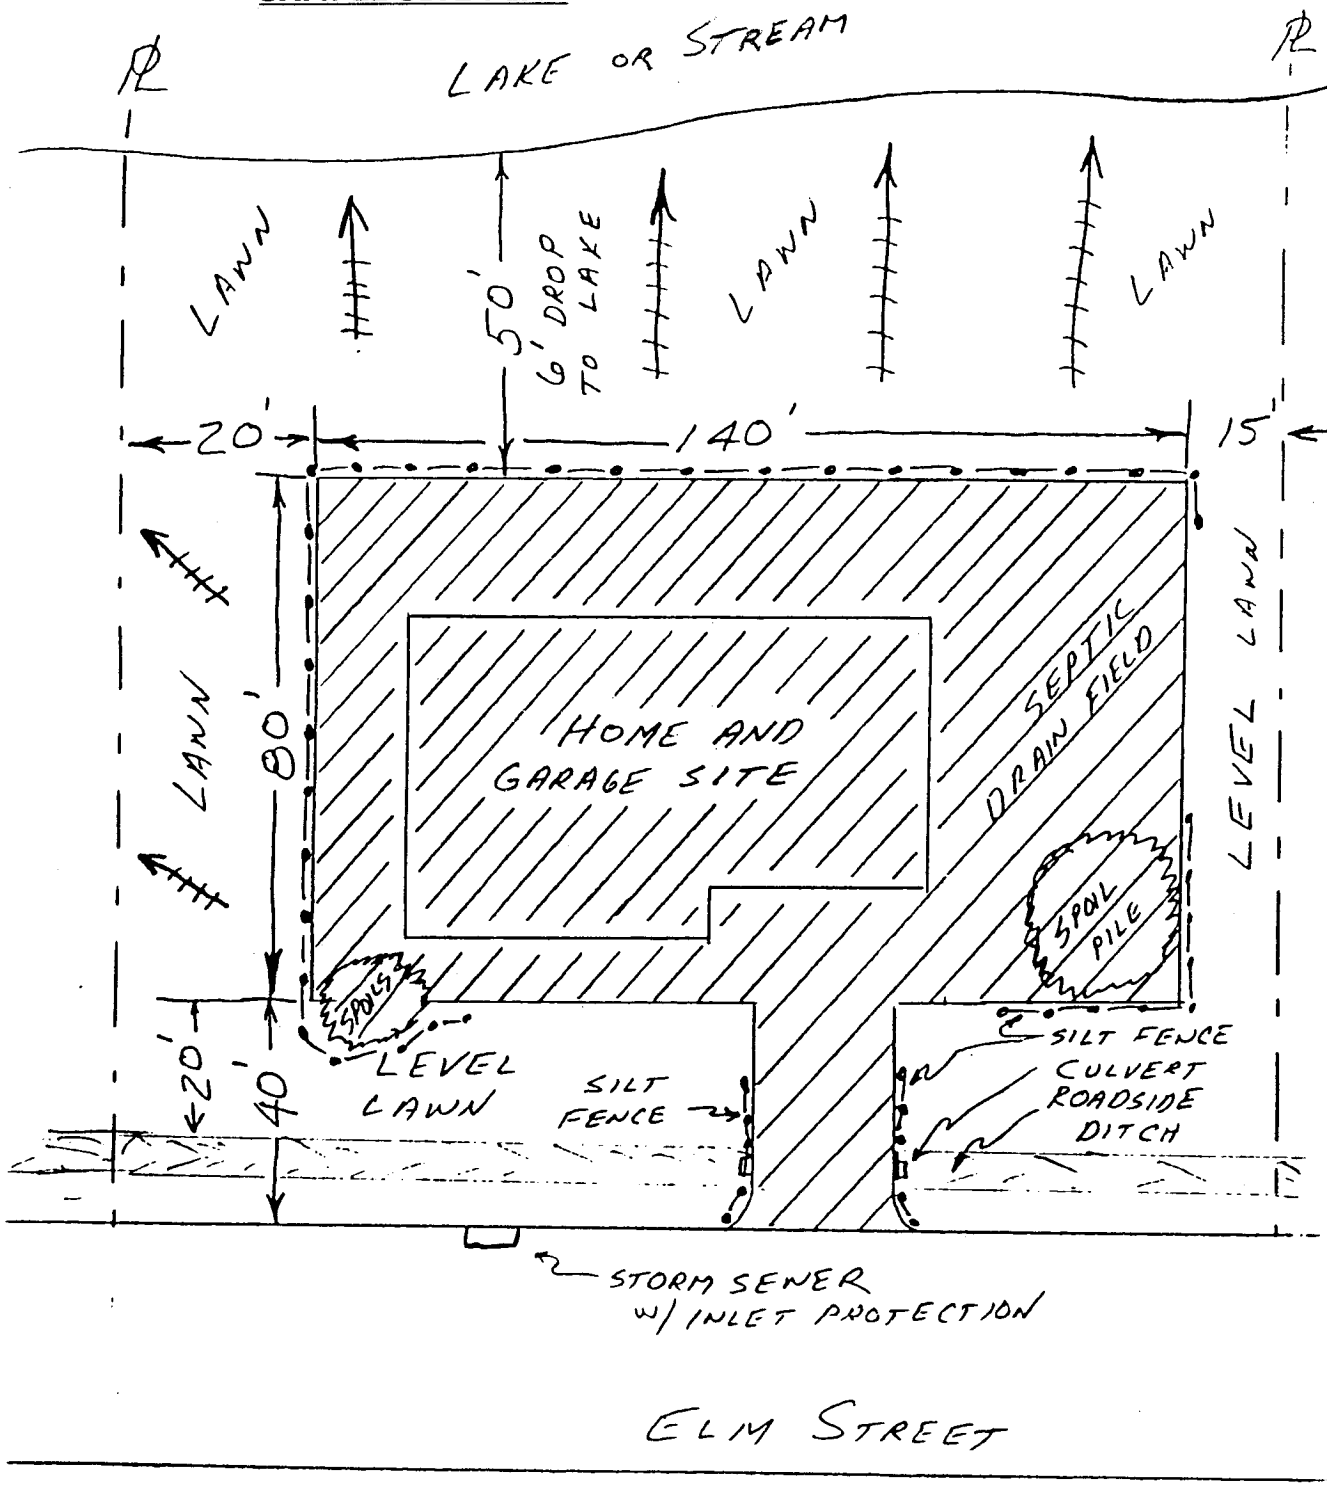

SOIL - SANDY LOAM

INDICATES DIRECTION OF SLOPE

INDICATES AREA OF EARTH CHANGE

SILT FENCE

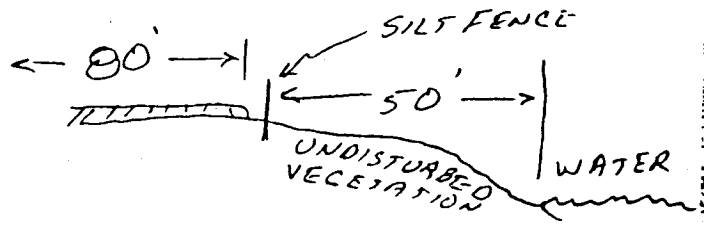

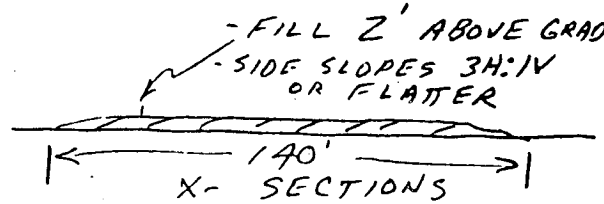

X- SECTIONS

SCHEDULE

6/15 - INSTALL PERIMETER SEDIMENT CONTROLS

6/17 - GRADE SITE

6/17 — 9/10 - CONSTRUCTION OF HOME

9/15 - PAVE DRIVEWAY

9/15 - 9/20 - FINAL GRADE, SEED AND MULCH

REMOVE PERIMETER CONTROLS WHEN GRASS IS ESTABLISHED